





Biserica "Sfanta Arhiepiscopala"

DC 125
CASIN

Amplasamente

Biserica "Sfantul Nicolae"

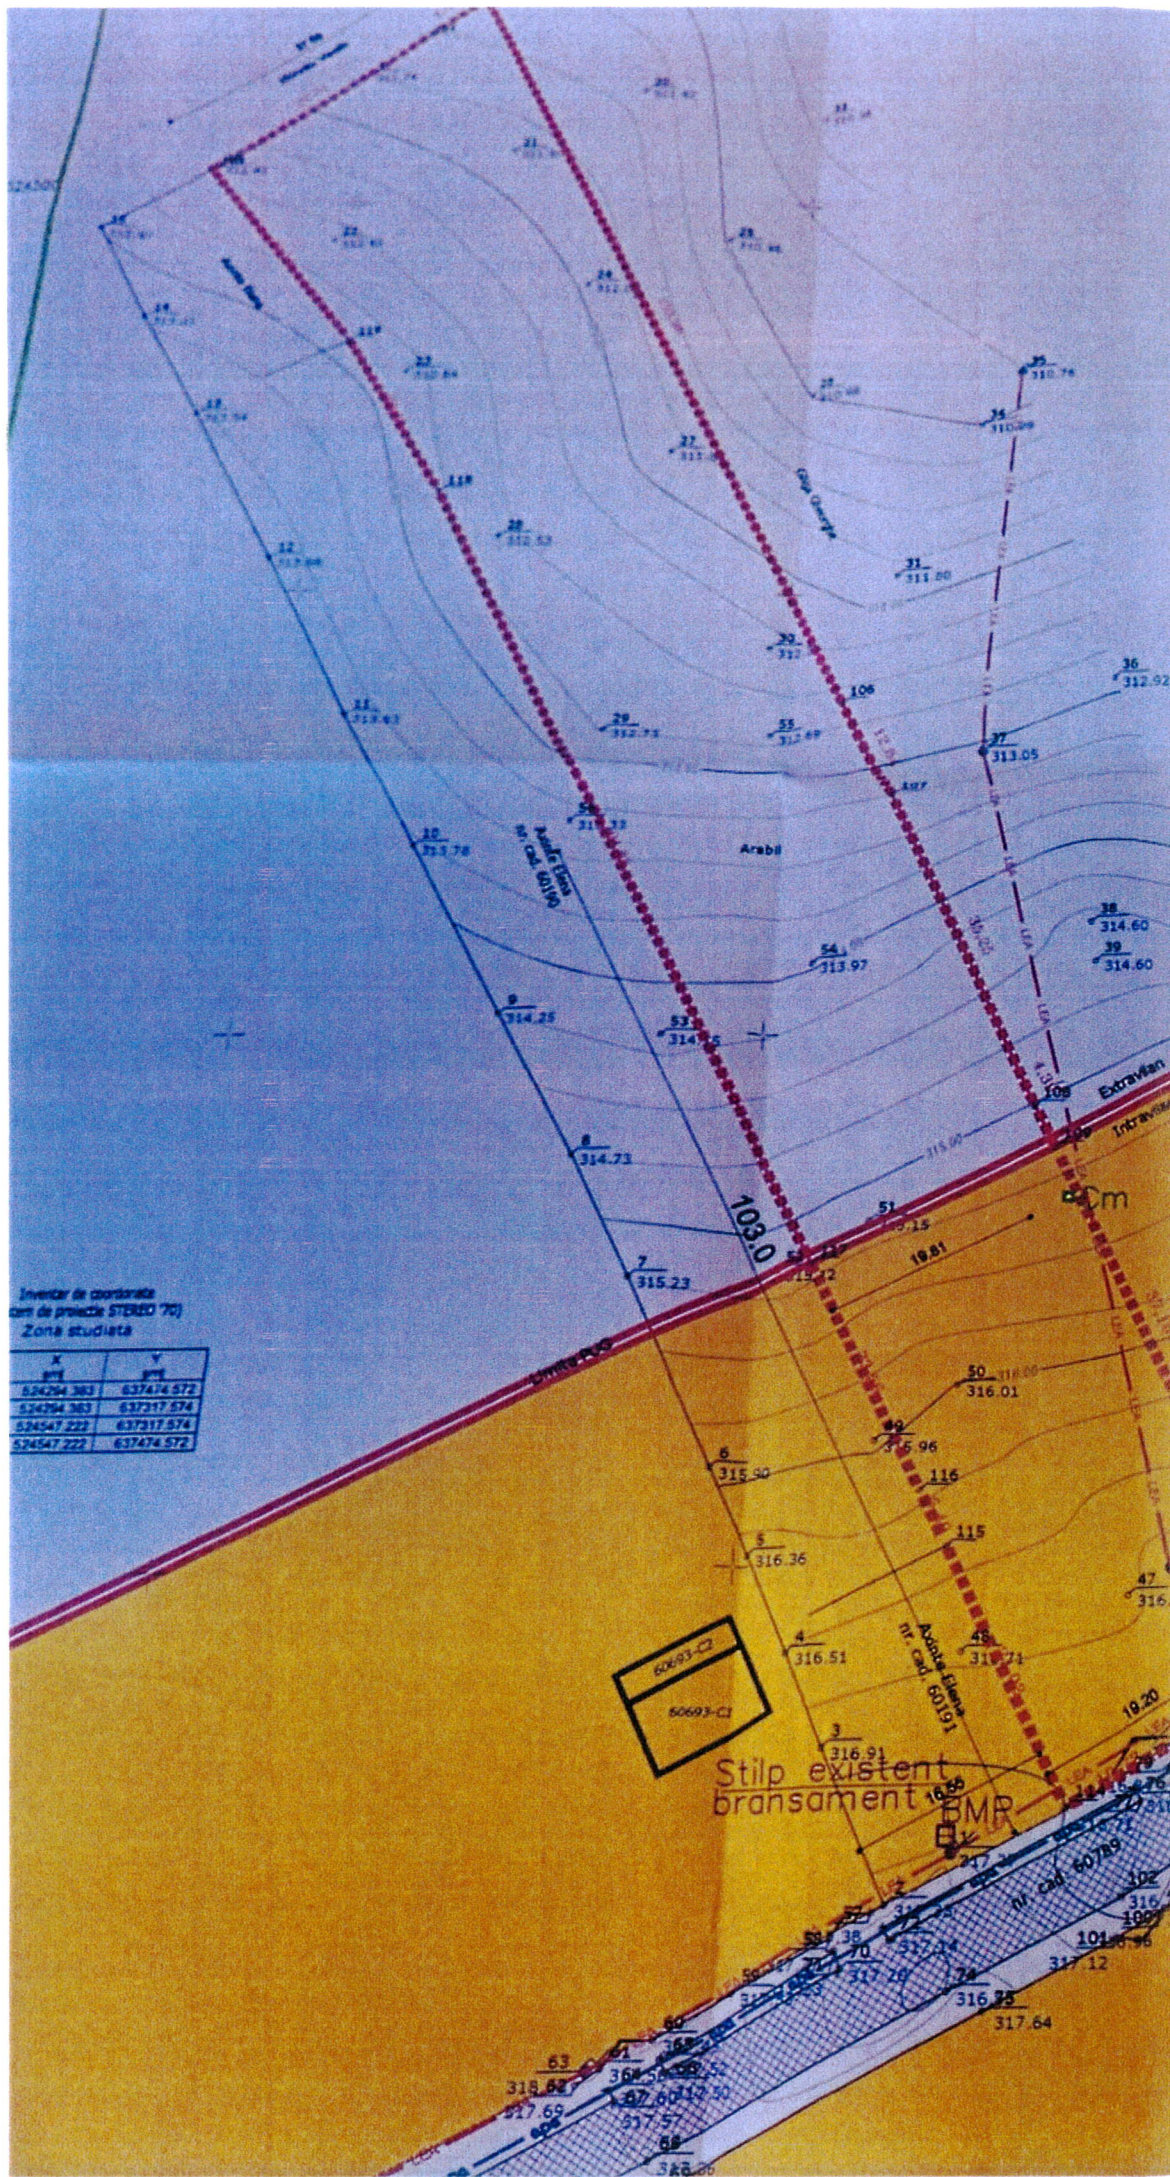

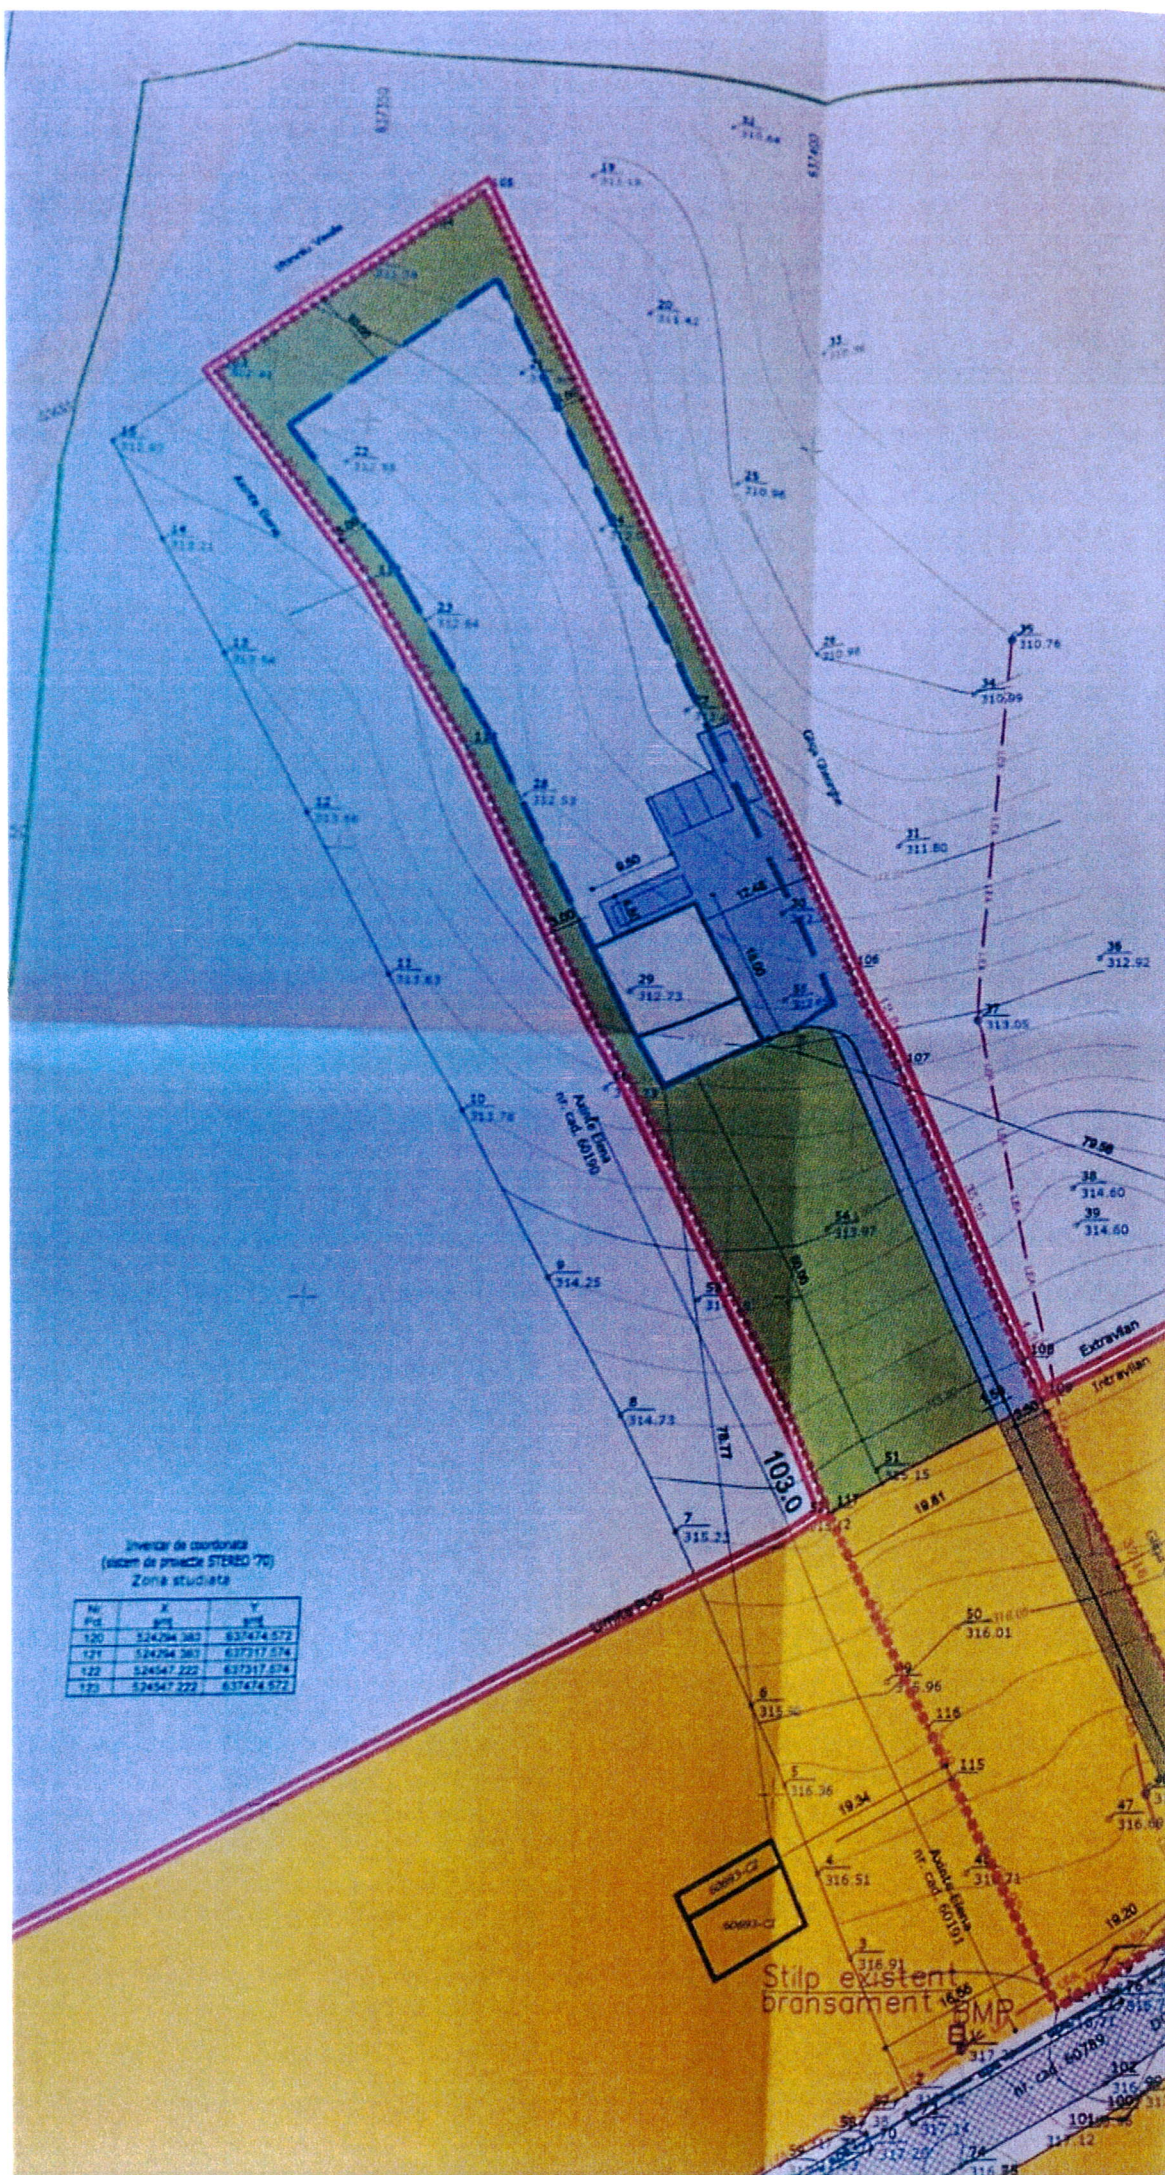

Inventar de coordonate
(scem de proiect STEREO 70)
Zona studiata

Nr. Pnt.	X	Y
120	524294.383	637474.572
121	524294.383	637217.574
122	524547.222	637217.574
123	524547.222	637474.572


Stilp existent
bransament

BMP

Extravilan

Intravilan

60693-CI

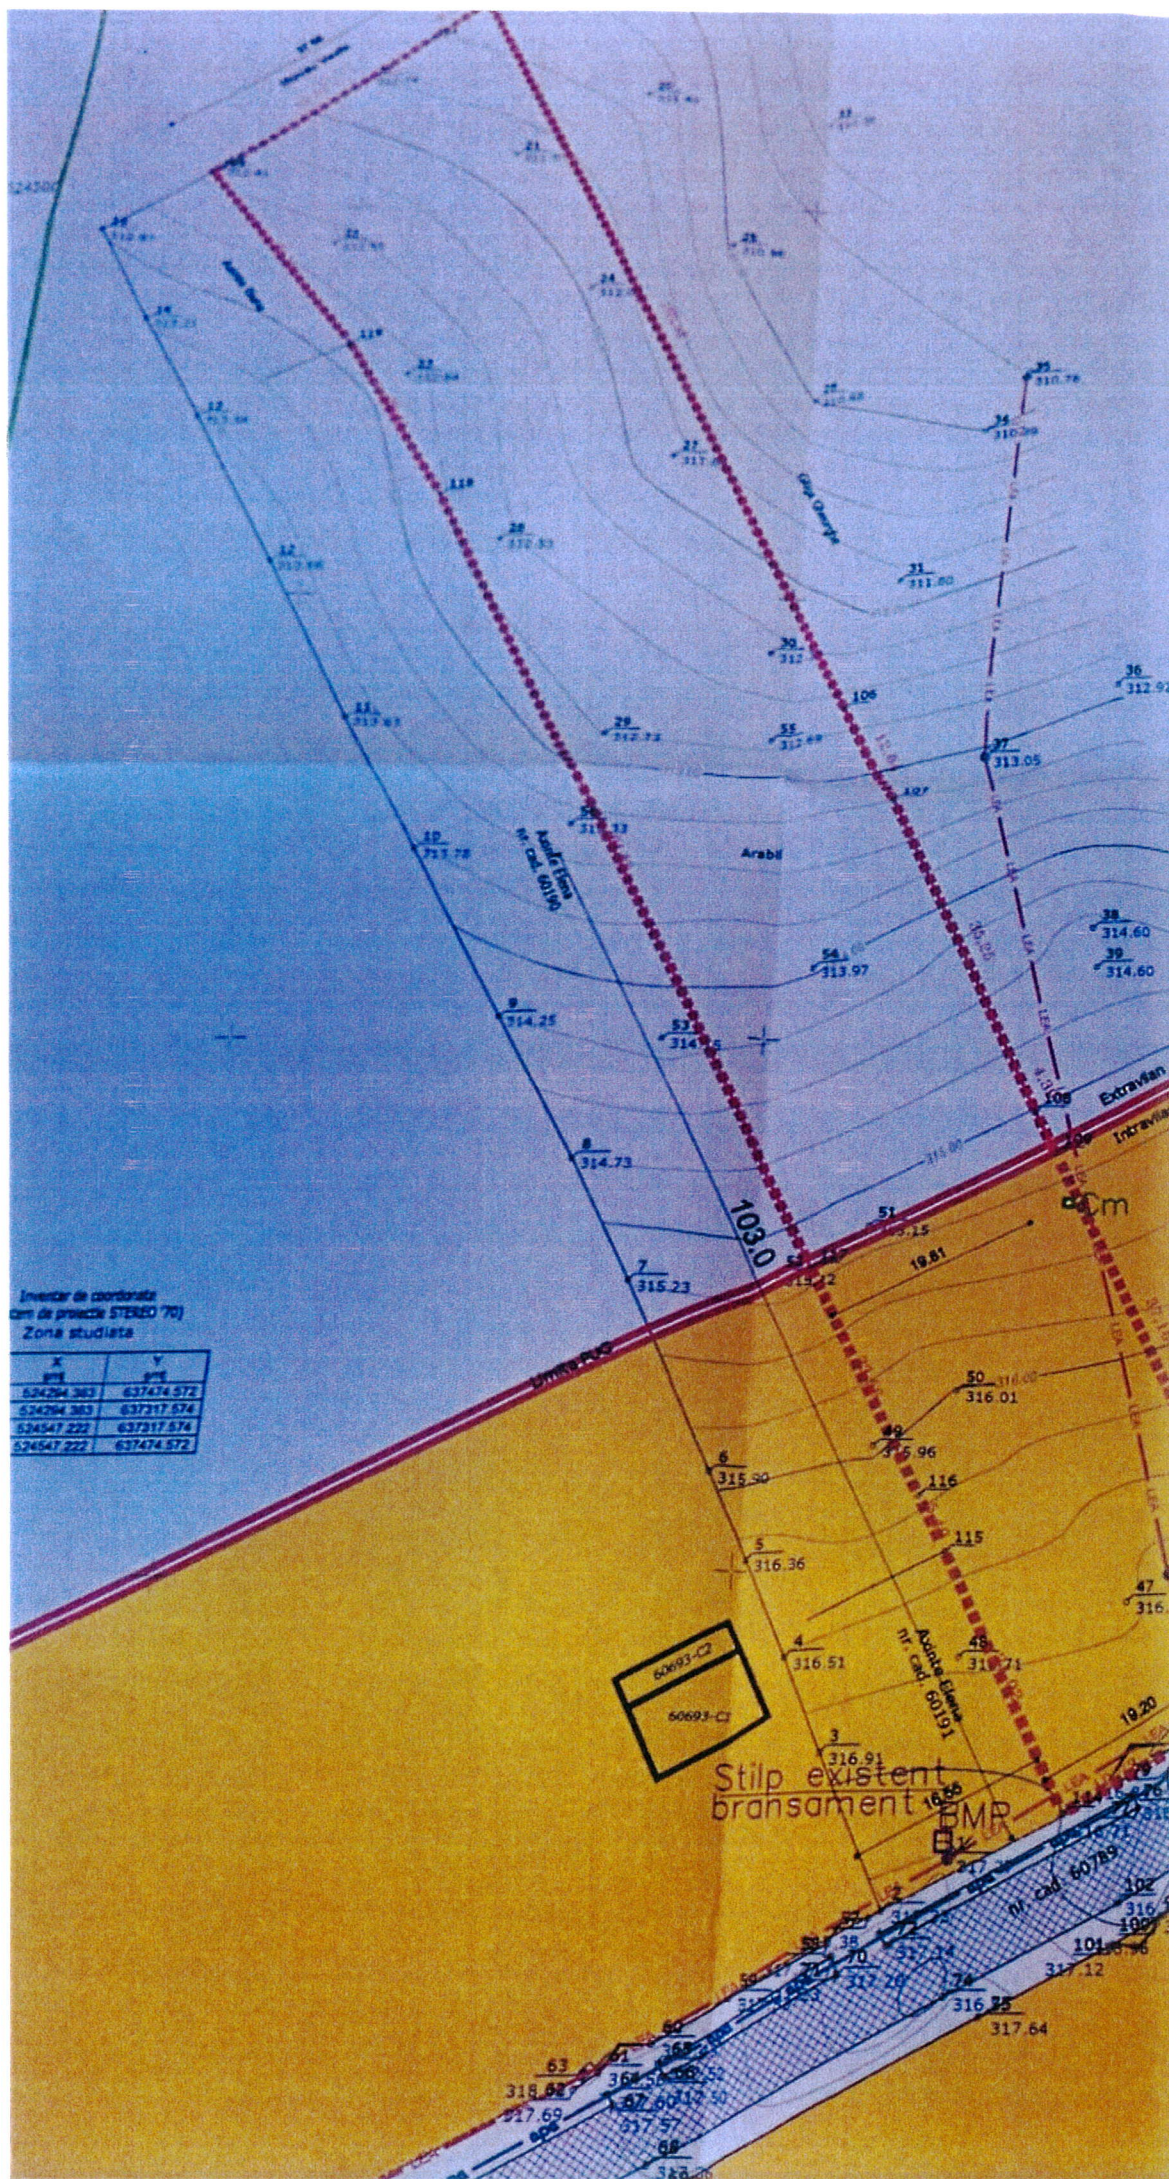

Inventar de coordonate
 cam de proiecte STEREO 70)
 Zona studiata

X	Y
624294.383	637474.572
624294.383	637317.574
624547.222	637317.574
624547.222	637474.572

60693-C2
 60693-C1

Stilp existent
 bransament

BMR

nr. cad. 60789

nr. cad. 60789

nr. cad. 60789

nr. cad. 60789

nr. cad. 60789

nr. cad. 60789

nr. cad. 60789

